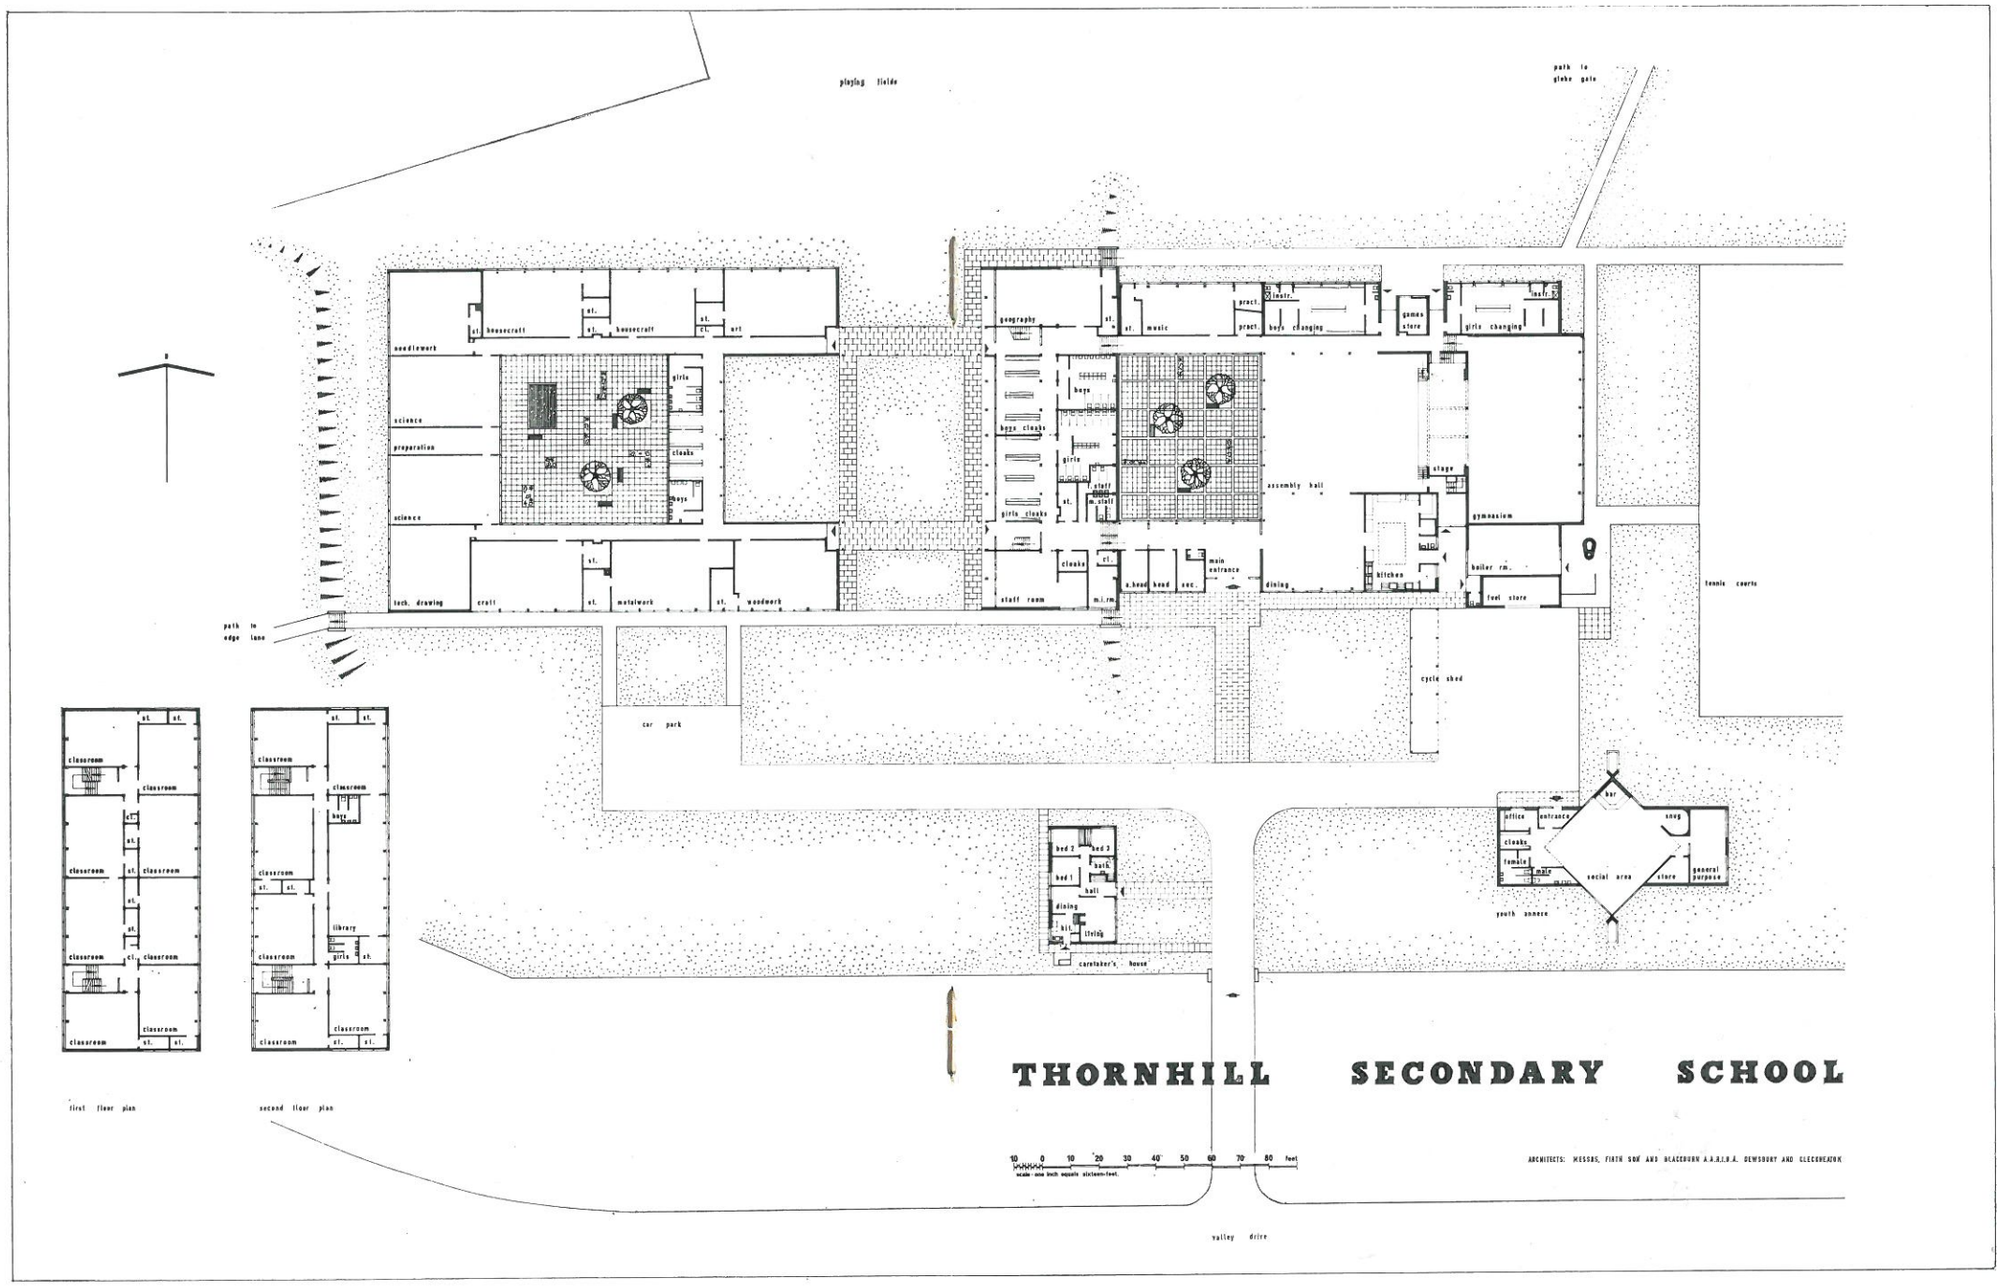

THORNHILL SECONDARY SCHOOL

ARCHITECTS: MESSRS. FIRTH SOW AND BLACKBURN A.A.R.I.B.A. DEWSBURY AND ELECCHEATON